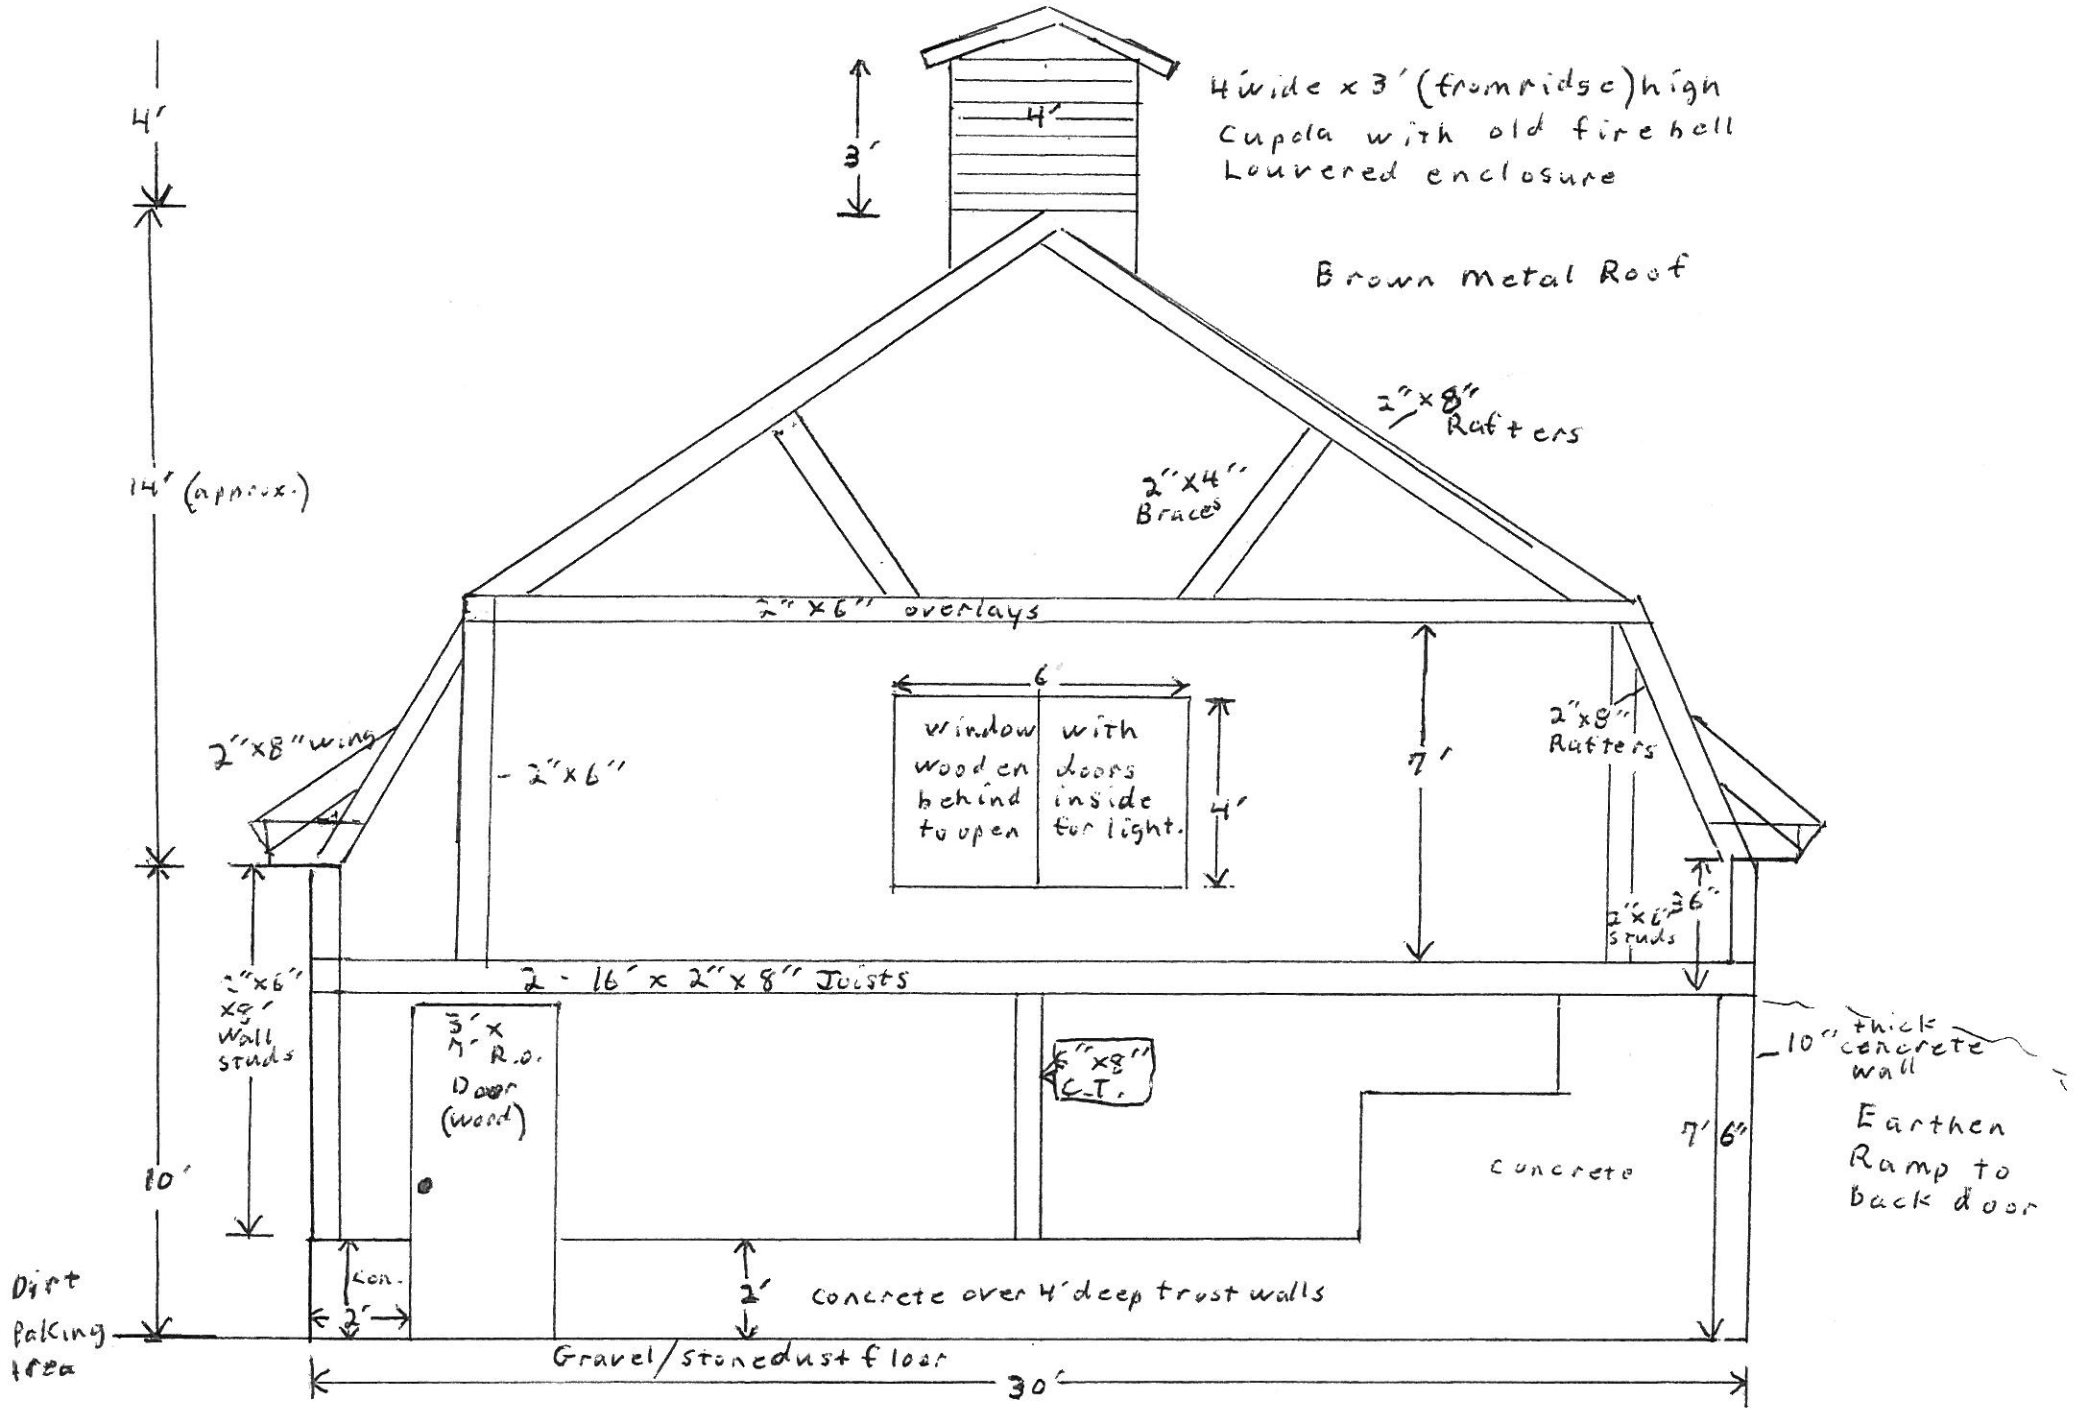

Scale: 1" = 4'

East Side View

Greenfield Historical Society
Barn Design by Lenny Cornwell
First Draft
April 6, 2010

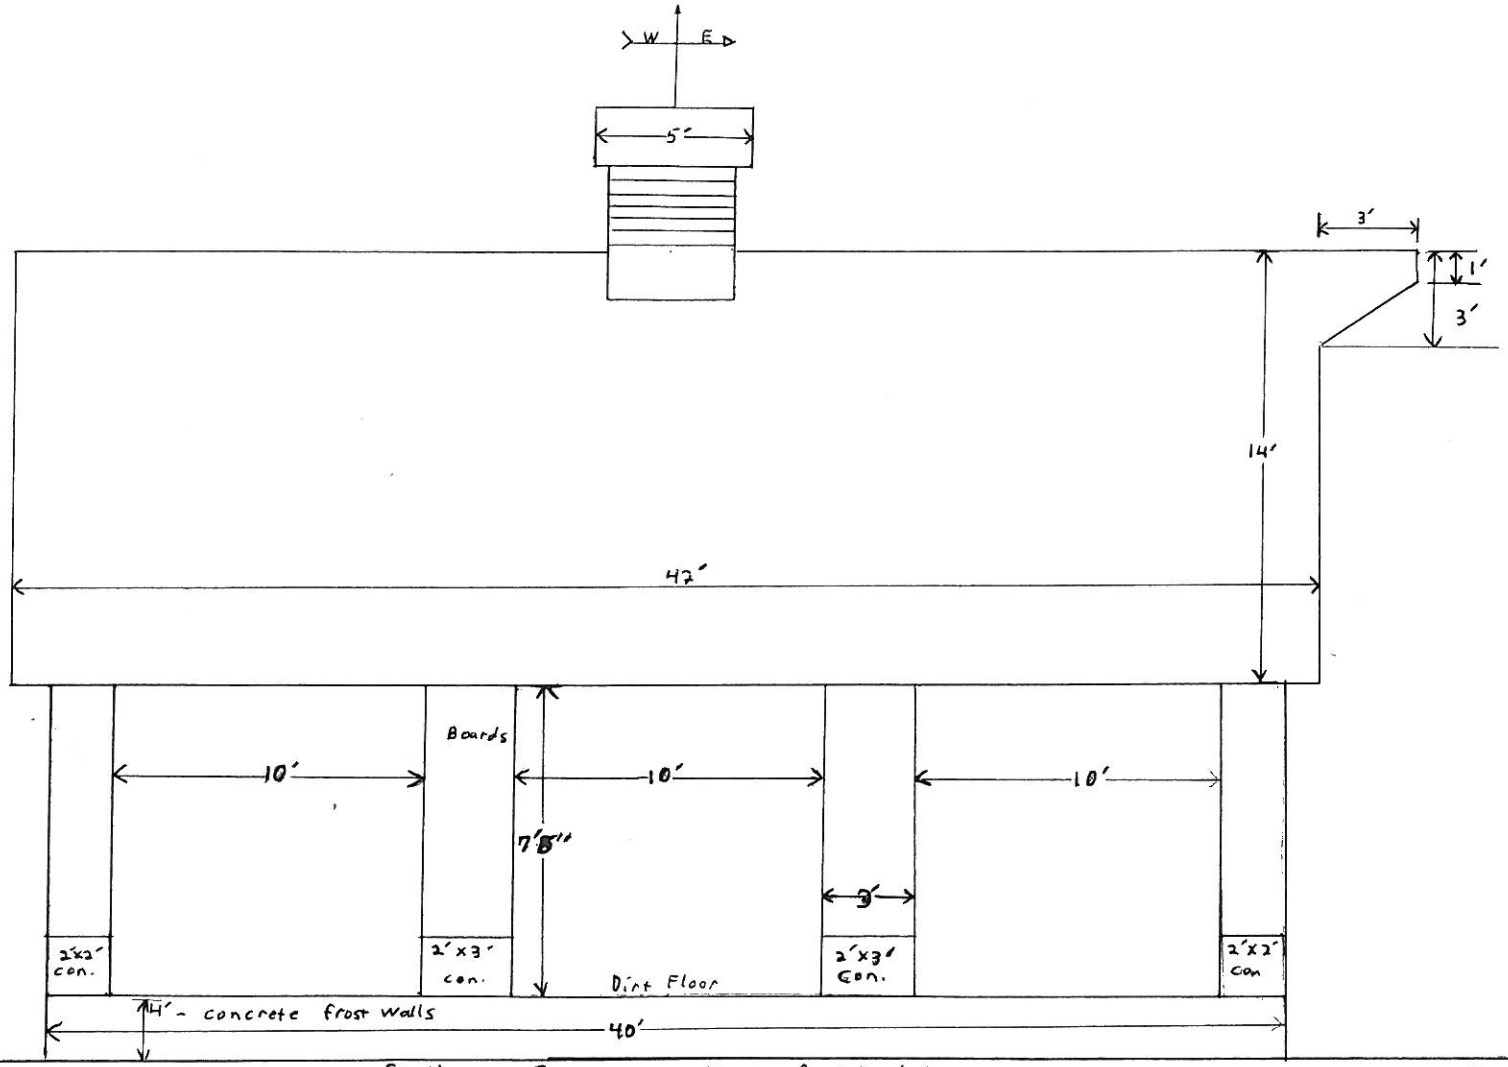

1" = 4'

South or Front View Facing Parking Lot

Greenfield Historical Society
Barn Design by Lenny Cornwell
First Draft April 7, 2010
Original by Lenny Cornwell

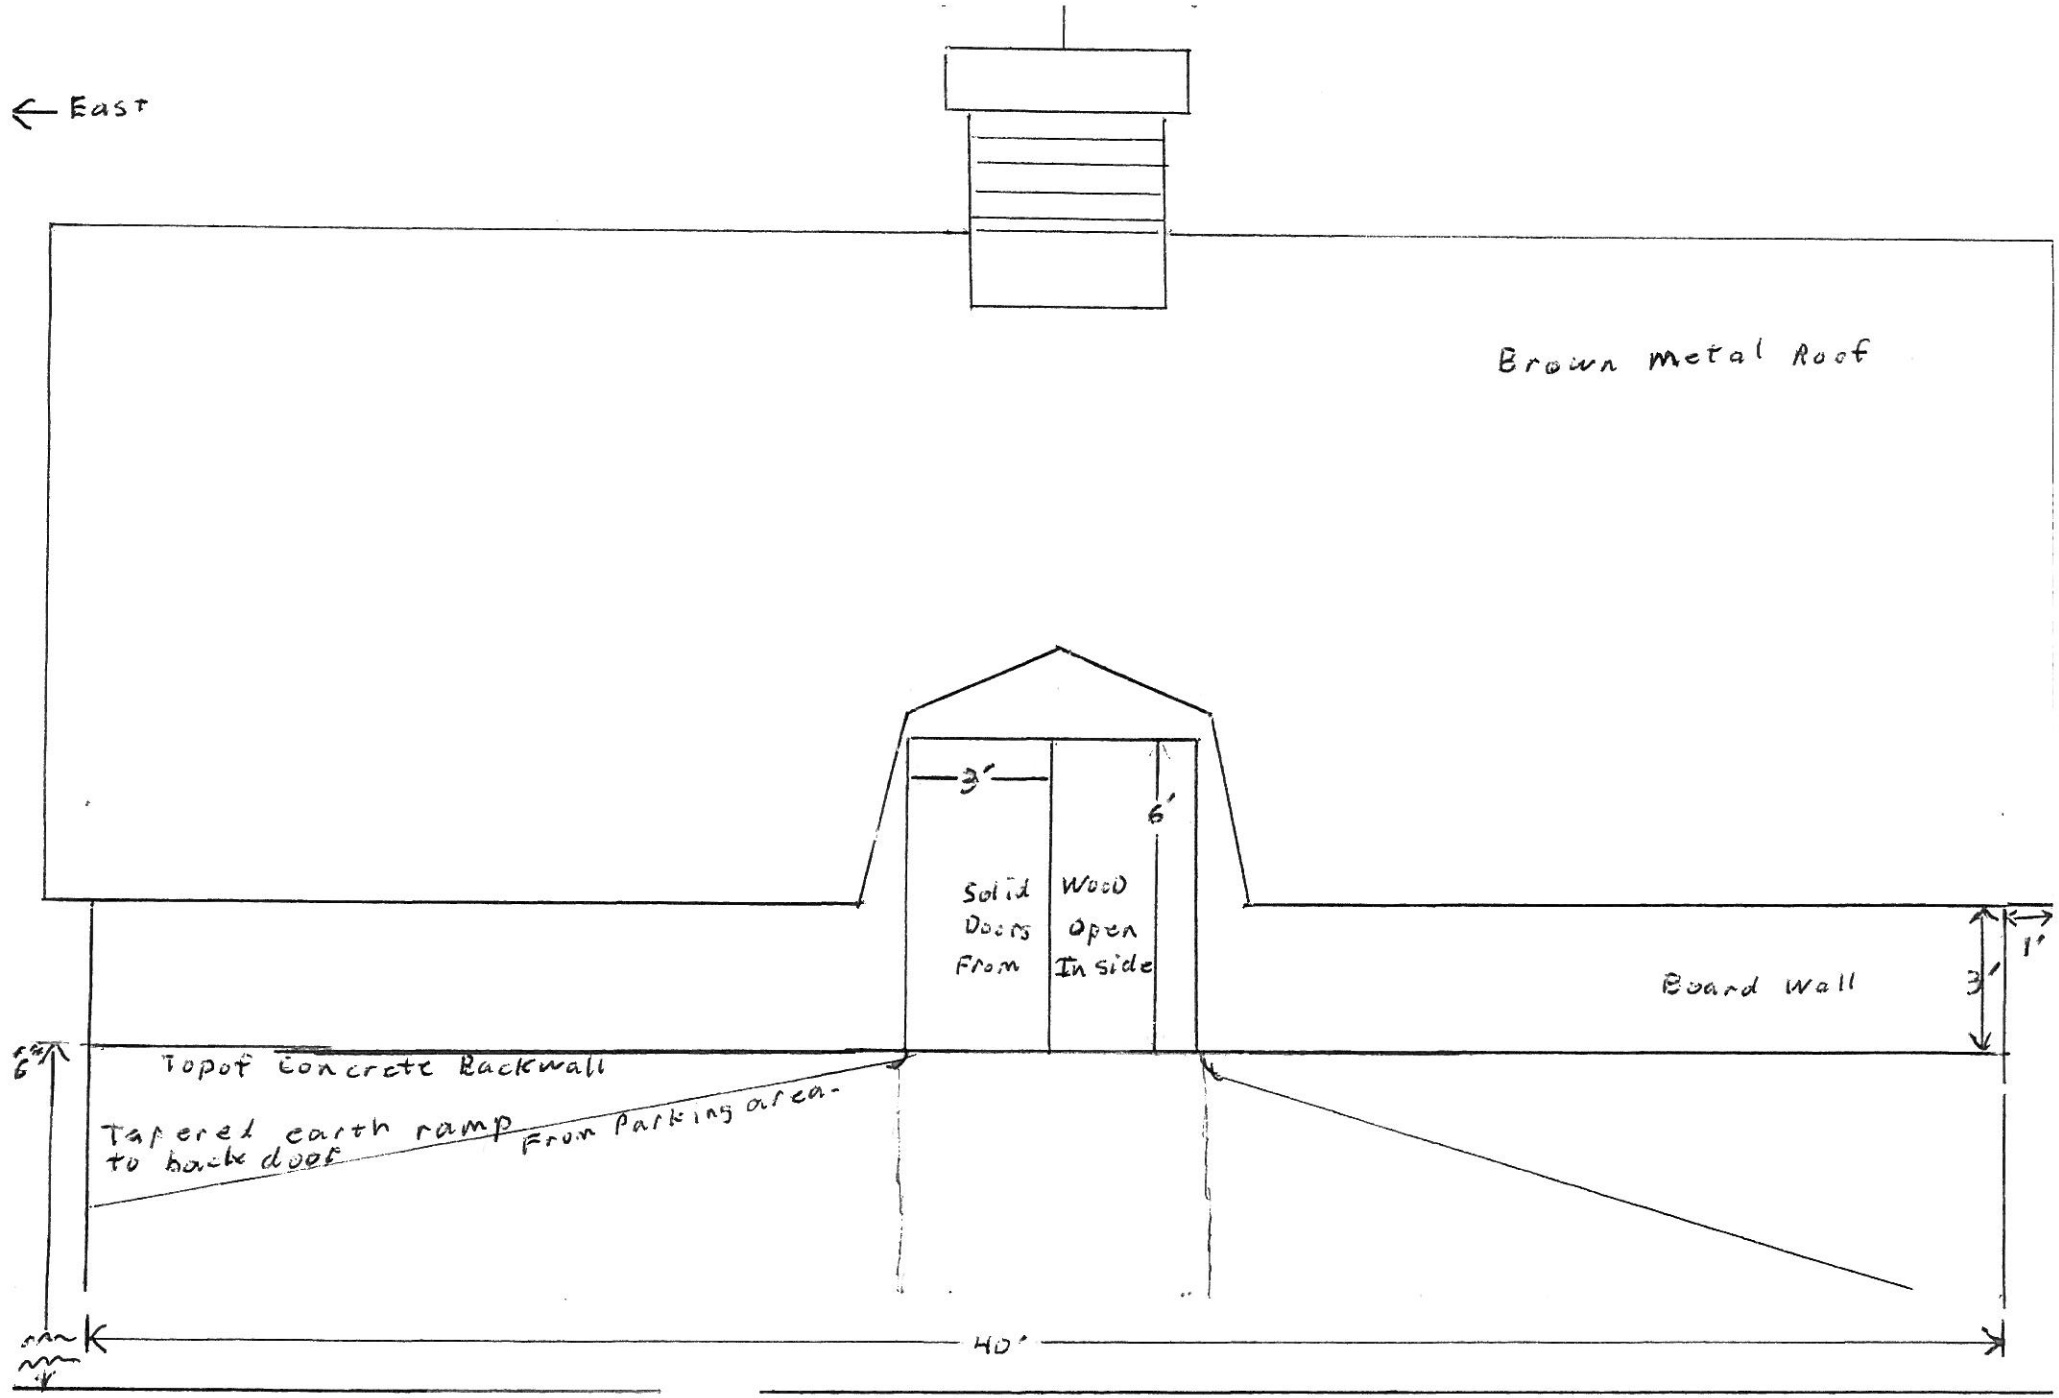

Scale: 1" = 4'

North Door Entrance View

Greenfield Historical Socie
Barn Design by Lenny Cornwe
First Draft april 8, 2010

Copy of original

Lenny Cornwell